Permit #F00162935

FilmL.A., Inc.
6255 W Sunset Blvd, 12th Floor
Hollywood, CA 90028
t: (213)977-8600 - f: (213)977-8601
www.filmla.com

Summary Information

Permit No: F00162935 **Type of Permit:** FILMING **Release Date:** 03/06/2020

Production Company	HOP, SKIP AND JUMP PRODUCTIONS, INC
Insured Company Name	HOP, SKIP AND JUMP PRODUCTIONS, INC
Contact Phone No. 1	661-294-2018
Contact Phone No. 2	310-621-3439
Fax	
Address	25135 ANZA DR, #F SANTA CLARITA, California 91355
Production Title	GOOD TROUBLE SEASON 3
Type of Production	TV Drama

Producer	Chris Sacani
Director	Peter Paige
1st AD	Matt Buckler
Production Manager	Dan Coffee
FilmL.A. Coordinator	Naomi Kajiyama
Location Manager	Mike Barry
Primary Phone	Mobile - 310-621-3439
Secondary Phone	Office - 661-294-2018
Location Assistant	n/a n/a
Primary Phone	Mobile - 000-000-00000
Secondary Phone	

Fees

Posting 900	$621.00
Posting 1200	$552.00
Posting 1500	$345.00
Notification Charge	$602.00
FILMLA NON-REFUNDABLE FILM APPLICATION FEE	$699.00
LA CITY LANE AND STREET CLOSURE FEE	$936.00
LA CITY FIRE DEPARTMENT SPOT CHECK SURCHARGE	$85.00

Total Permit Fee $3,840.00

Number of Locations 4

NOT A PERMIT

FilmL.A., Inc.
6255 W Sunset Blvd, 12th Floor
Hollywood, CA 90028
t: (213)977-8600 - f: (213)977-8601
www.filmla.com

Summary Information

Location

Permit Number F00162935
Production Company HOP, SKIP AND JUMP PRODUCTIONS...
Insured Company HOP, SKIP AND JUMP PRODUCTIONS...
Production Title GOOD TROUBLE SEASON 3

Location Manager Mike Barry
Primary Phone Mobile - 310-621-3439
Secondary Phone Office - 661-294-2018

Location Address 1200 S Figueroa St, Los Angeles, CA, 90015
Location Name CIRCA LA APARTMENTS
Location Type Apartment Building
Film Dates 3/9/2020 - 3/9/2020 05:00 - 12:00 1 day
Open or Closed to the Public Open

Generic Conditions
THE CONSUMPTION OF ALCOHOLIC BEVERAGES AND THE USE OF DRUGS, INCLUDING MARIJUANA, ON LOCATION BY ANY CAST, CREW, OR INVITED GUESTS IS STRICTLY PROHIBITED.
*Certain service and personnel fees required by jurisdictional agencies are not collected by FilmL.A. Any such fees must be paid directly to the appropriate agency, and a separate invoice will be provided to the permittee.
*LA CITY AND/OR LA COUNTY FIRE CHECKLIST ATTACHED TO FINAL PERMIT. THE PERMITTEE IS RESPONSIBLE FOR COMPLETING CHECKLIST PRIOR TO FILMING ACTIVITY AT THIS LOCATION. NON COMPLIANCE MAY RESULT IN ASSIGNMENT OF A FIRE OFFICER.
All travel lanes and bike lanes shall be closed per the WATCH manual.
Community Survey Obtained
CROSSOVERS/CABLING ACROSS STREET I: Not allowed on street without prior approval.
May not interfere with adjacent traffic lanes or adjacent bike lane
Must comply with attached conditions
Must Maintain 5' Clearance on Sidewalks/Walkways
Must maintain local/emergency access
No cast or crew parking on area streets
No interference with merchant activity.
Number of uniformed officers listed on the permit is a minimum requirement. Permittee remains responsible for deploying a sufficient number of uniformed officers to provide traffic and crowd control to ensure the safety of the film crew and the public.
Traffic control must be done in accordance w/MUTCD
Uniformed officers shall have a copy of the film permit in their possession and are required to confirm that all traffic control signage devices are in place.

Please see attached documents
Hop.Good.162935.AL.pdf
Hop.Good.162935.12thSSFlowerWS.pdf
Downtown Filming Guildelines 2010.03.01.pdf

Equipment on Location

Type	Quantity
5 or 10 ton trucks	2
5 Ton Truck	3
Cast/Crew vehicles	75
Catering Truck	1
Cube Trucks	5
Generator	1
Honey Wagons	1
Motor Homes	1
Picture	1

Personnel on Location

Type	Quantity
Cast	5
Crew	75
Extras	15
Off-Duty/Retired LAPD Officer(s)	2
Spot Check	1

NOT A PERMIT

FilmL.A., Inc.
6255 W Sunset Blvd, 12th Floor
Hollywood, CA 90028
t: (213)977-8600 - f: (213)977-8601
www.filmla.com

Summary Information

Location

Permit Number F00162935
Production Company HOP, SKIP AND JUMP PRODUCTIONS...
Insured Company HOP, SKIP AND JUMP PRODUCTIONS...
Production Title GOOD TROUBLE SEASON 3

Location Manager Mike Barry
Primary Phone Mobile - 310-621-3439
Secondary Phone Office - 661-294-2018

vehicles	
Portable restrooms	3
Trailers	4
Vans	4

Filming Activities Camera in car; Camera on sticks; Drive by; Drive ups & away; Equipment on sidewalk, in curb lane & across street; Exterior Dialogue; Exterior establishing shots; Intermittent pedestrian control; Intermittent traffic control - 2 minute standard (except 0700-0900 hrs & 1500-1900 hrs); Dolly track on sidewalk, curb lane, across street; Intermittent traffic control - 2 minute standard (except 0700-0900 hrs & 1500-1900 hrs) on W 12th St. ; Intermittent traffic control - 2 minute standard (except 0700-0900 hrs & 1500-1900 hrs);

Jurisdiction **Political:** Los Angeles City - Council District 14 **Police:** Los Angeles Police **Fire:** Los Angeles City Department

Thomas Guide **Page:** 634 **Grid:** D5

Approvals

LOS ANGELES CITY POLICE DEPARTMENT	Melissa Hernandez
FILML.A. CLOSURES	Michael Gonzalez
LOS ANGELES CITY DEPARTMENT OF PUBLIC WORKS	Vanessa Martin

Coordinator Note No blocking of exits/entrances.
No interior activities or equipment placement.
May not compromise fire/emergency protection systems without presence of UFSO.

Parking

Base Camp	1151 S Hope St, Los Angeles, CA, 90015	**Crew Parking**	1201 South Figueroa Street, Los Angeles, CA, 90015
Location Type : Other Location		Location Type : Other Location	

Posting "No Parking" signs W/S FLOWER ST. - 12TH. ST. - PICO BLVD.
S/S 12TH. ST. - FIGUEROA ST. - FLOWER ST.

Approximate Footage 1201 - 1500 **Log Number** 274390

Date(s) 3/9/2020 to 3/9/2020 **Time(s)** 05:00 to 22:00

Lane / Full Closure W/S CURB LANE CLOSURE FLOWER ST., 12TH. ST. - PICO BLVD.
S/S 12TH. ST., FIGUEROA ST. - FLOWER ST.

Approximate Footage 0 - 300

Date(s) 3/9/2020 to 3/9/2020 **Time(s)** 05:00 to 12:00

NOT A PERMIT

FilmL.A., Inc.
6255 W Sunset Blvd, 12th Floor
Hollywood, CA 90028
t: (213)977-8600 - f: (213)977-8601
www.filmla.com

Summary Information

Location

Permit Number F00162935
Production Company HOP, SKIP AND JUMP PRODUCTIONS...
Insured Company HOP, SKIP AND JUMP PRODUCTIONS...
Production Title GOOD TROUBLE SEASON 3

Location Manager Mike Barry
Primary Phone Mobile - 310-621-3439
Secondary Phone Office - 661-294-2018

Location Address 1001 S Hill St, Los Angeles, CA, 90015

Location Type Business

Film Dates 3/9/2020 - 3/9/2020 05:00 - 17:00 1 day

Open or Closed to the Public Closed

Generic Conditions
THE CONSUMPTION OF ALCOHOLIC BEVERAGES AND THE USE OF DRUGS, INCLUDING MARIJUANA, ON LOCATION BY ANY CAST, CREW, OR INVITED GUESTS IS STRICTLY PROHIBITED.
*Certain service and personnel fees required by jurisdictional agencies are not collected by FilmL.A. Any such fees must be paid directly to the appropriate agency, and a separate invoice will be provided to the permittee.
*LA CITY AND/OR LA COUNTY FIRE CHECKLIST ATTACHED TO FINAL PERMIT. THE PERMITTEE IS RESPONSIBLE FOR COMPLETING CHECKLIST PRIOR TO FILMING ACTIVITY AT THIS LOCATION. NON COMPLIANCE MAY RESULT IN ASSIGNMENT OF A FIRE OFFICER.
All travel lanes and bike lanes shall be closed per the WATCH manual.
Community Survey Obtained
CROSSOVERS/CABLING ACROSS STREET I: Not allowed on street without prior approval.
May not interfere with adjacent traffic lanes or adjacent bike lane
Must comply with attached conditions
Must Maintain 5' Clearance on Sidewalks/Walkways
Must maintain local/emergency access
No cast or crew parking on area streets
No interference with merchant activity.
Number of uniformed officers listed on the permit is a minimum requirement. Permittee remains responsible for deploying a sufficient number of uniformed officers to provide traffic and crowd control to ensure the safety of the film crew and the public.
Traffic control must be done in accordance w/MUTCD
Uniformed officers shall have a copy of the film permit in their possession and are required to confirm that all traffic control signage devices are in place.

Please see attached documents
Hop.Good.162935.OlympicSSHillWS.pdf
Hop.Good.162935.OlympicSSHillWSNonRush.pdf

Equipment on Location

Type	Quantity
5 or 10 ton trucks	3
5 Ton Truck	3
Cast/Crew vehicles	75
Catering Truck	1
Cube Trucks	5
Generator	1
Honey Wagons	1
Motor Homes	1
Trailers	4
Vans	4

Personnel on Location

Type	Quantity
Cast	5
Crew	75
Extras	15
Off-Duty/Retired LAPD Officer(s)	2
Spot Check	1

NOT A PERMIT

FilmL.A., Inc.
6255 W Sunset Blvd, 12th Floor
Hollywood, CA 90028
t: (213)977-8600 - f: (213)977-8601
www.filmla.com

Summary Information — Location

Permit Number F00162935
Production Company HOP, SKIP AND JUMP PRODUCTIONS...
Insured Company HOP, SKIP AND JUMP PRODUCTIONS...
Production Title GOOD TROUBLE SEASON 3

Location Manager Mike Barry
Primary Phone Mobile - 310-621-3439
Secondary Phone Office - 661-294-2018

Filming Activities Equipment on sidewalk, in curb lane & across street; Exterior Dialogue; Exterior establishing shots; Interior and exterior dialogue; Intermittent pedestrian control; Intermittent traffic control - 2 minute standard (except 0700-0900 hrs & 1500-1900 hrs); Walk and talk on W Olympic Blvd. and in the north end alley between W 11th St. and W Olympic Blvd. (Midway Pl.); Camera and dolly track on the sidewalk and in the curb lane; Equipment parking 3/8 2200 hrs - 3/9 1700 hrs;

Jurisdiction **Political:** Los Angeles City - Council District 14 **Police:** Los Angeles Police **Fire:** Los Angeles City Department

Thomas Guide **Page:** 634 **Grid:** E5

Approvals

LOS ANGELES CITY POLICE DEPARTMENT	Gabriel Martinez
FILML.A. CLOSURES	Michael Gonzalez
LOS ANGELES CITY DEPARTMENT OF PUBLIC WORKS	LaMeisha Candler

Parking

Base Camp	1151 S Hope St, Los Angeles, CA, 90015	**Crew Parking**	1201 South Figueroa Street, Los Angeles, CA, 90015
Location Type : Other Location		Location Type : Other Location	

Posting "No Parking" signs S/S HILL ST. - 300' SOUTH OF OLYMPIC BLVD.
S/S OLYMPIC BLVD. - OLIVE ST. - HILL ST.

Approximate Footage 601 - 900 **Log Number** 274391

Date(s) 3/8/2020 to 3/8/2020 **Time(s)** 21:00 to 07:00

Posting "No Parking" signs S/S HILL ST. - 300' SOUTH OF OLYMPIC BLVD.
S/S OLYMPIC BLVD. - OLIVE ST. - HILL ST.

Approximate Footage 601 - 900 **Log Number** 274392

Date(s) 3/9/2020 to 3/9/2020 **Time(s)** 07:00 to 17:00

Lane / Full Closure W/S CURB LANE CLOSURE HILL ST., 300' SOUTH OF OLYMPIC BLVD.
S/S CURB LANE CLOSURE OF OLYMPIC BLVD. , MIDWAY PL. AND HILL ST.

Approximate Footage 0 - 300

Date(s) 3/9/2020 to 3/9/2020 **Time(s)** 07:00 to 17:00

Lane / Full Closure W/S CURB LANE CLOSURE HILL ST., 300' SOUTH OF OLYMPIC BLVD.
S/S CURB PLUS ADJ LANE CLOSURE OF OLYMPIC BLVD. , OLIVE ST AND HILL ST.

Approximate Footage 0 - 300

Date(s) 3/9/2020 to 3/9/2020 **Time(s)** 09:00 to 15:00

NOT A PERMIT

FilmL.A., Inc.
6255 W Sunset Blvd, 12th Floor
Hollywood, CA 90028
t: (213)977-8600 - f: (213)977-8601
www.filmla.com

Summary Information

Location

Permit Number F00162935
Production Company HOP, SKIP AND JUMP PRODUCTIONS...
Insured Company HOP, SKIP AND JUMP PRODUCTIONS...
Production Title GOOD TROUBLE SEASON 3

Location Manager Mike Barry
Primary Phone Mobile - 310-621-3439
Secondary Phone Office - 661-294-2018

Location Address 1144 S Hope St, Los Angeles, CA, 90015

Location Type Dance Studio

Film Dates 3/9/2020 - 3/9/2020 07:00 - 22:00 1 day

Open or Closed to the Public Closed

Generic Conditions **THE CONSUMPTION OF ALCOHOLIC BEVERAGES AND THE USE OF DRUGS, INCLUDING MARIJUANA, ON LOCATION BY ANY CAST, CREW, OR INVITED GUESTS IS STRICTLY PROHIBITED.**
*Certain service and personnel fees required by jurisdictional agencies are not collected by FilmL.A. Any such fees must be paid directly to the appropriate agency, and a separate invoice will be provided to the permittee.
*LA CITY AND/OR LA COUNTY FIRE CHECKLIST ATTACHED TO FINAL PERMIT. THE PERMITTEE IS RESPONSIBLE FOR COMPLETING CHECKLIST PRIOR TO FILMING ACTIVITY AT THIS LOCATION. NON COMPLIANCE MAY RESULT IN ASSIGNMENT OF A FIRE OFFICER.
Community Survey Obtained
CROSSOVERS/CABLING ACROSS STREET I: Not allowed on street without prior approval.
May not interfere with adjacent traffic lanes or adjacent bike lane
Must comply with attached conditions
Must Maintain 5' Clearance on Sidewalks/Walkways
Must maintain local/emergency access
No cast or crew parking on area streets
No interference with merchant activity.
No interference with vehicular traffic
Number of uniformed officers listed on the permit is a minimum requirement. Permittee remains responsible for deploying a sufficient number of uniformed officers to provide traffic and crowd control to ensure the safety of the film crew and the public.

Equipment on Location

Type	Quantity
5 or 10 ton trucks	3
5 Ton Truck	3
Cast/Crew vehicles	75
Catering Truck	1
Cube Trucks	5
Generator	1
Honey Wagons	1
Motor Homes	1
Trailers	4
Vans	4

Personnel on Location

Type	Quantity
Cast	5
Crew	75
Off-Duty/Retired LAPD Officer(s)	1
Spot Check	1

Filming Activities Atmospheric smoke effects (water based); Interior Dialogue; Intermittent pedestrian control; Equipment parking 3/8 2200 hrs - 3/9 2200 hrs;

Jurisdiction **Political:** Los Angeles City - Council District 14 **Police:** Los Angeles Police **Fire:** Los Angeles City Department

Thomas Guide Page: 634 **Grid:** D5

NOT A PERMIT

FilmL.A., Inc.
6255 W Sunset Blvd, 12th Floor
Hollywood, CA 90028
t: (213)977-8600 - f: (213)977-8601
www.filmla.com

Summary Information

Location

Permit Number F00162935
Production Company HOP, SKIP AND JUMP PRODUCTIONS...
Insured Company HOP, SKIP AND JUMP PRODUCTIONS...
Production Title GOOD TROUBLE SEASON 3

Location Manager Mike Barry
Primary Phone Mobile - 310-621-3439
Secondary Phone Office - 661-294-2018

Approvals LOS ANGELES CITY POLICE DEPARTMENT — Melissa Hernandez

Parking
Base Camp Location Type : Other Location — 1151 S Hope St, Los Angeles, CA, 90015
Crew Parking Location Type : Other Location — 1201 S Figueroa St, Los Angeles, 90015

Posting "No Parking" signs E/S HOPE ST. - 11TH. ST. - 12TH. ST.
N/S OLYMPIC BLVD. - FLOWER ST. - HOPE ST.

Approximate Footage 901 - 1200 **Log Number** 274393

Date(s) 3/8/2020 to 3/8/2020 **Time(s)** 21:00 to 07:00

Posting "No Parking" signs E/S HOPE ST. - 11TH. ST. - 12TH. ST.
N/S OLYMPIC BLVD. - FLOWER ST. - HOPE ST.

Approximate Footage 901 - 1200 **Log Number** 274394

Date(s) 3/9/2020 to 3/9/2020 **Time(s)** 07:00 to 22:00

NOT A PERMIT

FilmL.A., Inc.
6255 W Sunset Blvd, 12th Floor
Hollywood, CA 90028
t: (213)977-8600 - f: (213)977-8601
www.filmla.com

Summary Information

Location

Permit Number F00162935
Production Company HOP, SKIP AND JUMP PRODUCTIONS...
Insured Company HOP, SKIP AND JUMP PRODUCTIONS...
Production Title GOOD TROUBLE SEASON 3

Location Manager Mike Barry
Primary Phone Mobile - 310-621-3439
Secondary Phone Office - 661-294-2018

Location Address S Olive St., W 11th St - W Olympic Blvd, Los Angeles, CA 90015

Location Type Street

Film Dates 3/9/2020 - 3/9/2020 09:00 - 16:00 1 day

Open or Closed to the Public Open

Generic Conditions **THE CONSUMPTION OF ALCOHOLIC BEVERAGES AND THE USE OF DRUGS, INCLUDING MARIJUANA, ON LOCATION BY ANY CAST, CREW, OR INVITED GUESTS IS STRICTLY PROHIBITED.**
*Certain service and personnel fees required by jurisdictional agencies are not collected by FilmL.A. Any such fees must be paid directly to the appropriate agency, and a separate invoice will be provided to the permittee.
*LA CITY AND/OR LA COUNTY FIRE CHECKLIST ATTACHED TO FINAL PERMIT. THE PERMITTEE IS RESPONSIBLE FOR COMPLETING CHECKLIST PRIOR TO FILMING ACTIVITY AT THIS LOCATION. NON COMPLIANCE MAY RESULT IN ASSIGNMENT OF A FIRE OFFICER.
All travel lanes and bike lanes shall be closed per the WATCH manual.
Community Survey Obtained
CROSSOVERS/CABLING ACROSS STREET I: Not allowed on street without prior approval.
May not interfere with adjacent traffic lanes or adjacent bike lane
Must comply with attached conditions
Must Maintain 5' Clearance on Sidewalks/Walkways
Must maintain local/emergency access
No cast or crew parking on area streets
No interference with merchant activity.
Number of uniformed officers listed on the permit is a minimum requirement. Permittee remains responsible for deploying a sufficient number of uniformed officers to provide traffic and crowd control to ensure the safety of the film crew and the public.
Traffic control must be done in accordance w/MUTCD
Uniformed officers shall have a copy of the film permit in their possession and are required to confirm that all traffic control signage devices are in place.

Please see attached document Hop.Good.162935.OliveES.pdf

Equipment on Location

Type	Quantity
Cube Trucks	3
Generator	1
Vans	2

Personnel on Location

Type	Quantity
Cast	2
Crew	20
Extras	15
Off-Duty/Retired LAPD Officer(s)	2

Filming Activities Equipment on sidewalk, in curb lane & across street; Exterior Dialogue; Exterior establishing shots; Intermittent pedestrian control; Intermittent traffic control - 2 minute standard (except 0700-0900 hrs & 1500-1900 hrs); Walk and talk on East side of Olive St., W Olympic Blvd - 11th St;; Camera and dolly track on sidewalk and curb lane; Using chalk to make a hop scotch grid on sidewalk;

Jurisdiction **Political:** Los Angeles City - Council District 14 **Police:** Los Angeles Police **Fire:** Los Angeles City Department

Thomas Guide **Page:** 634 **Grid:** E5

Approvals

FILML.A. CLOSURES	Michael Gonzalez
LOS ANGELES CITY DEPARTMENT OF PUBLIC WORKS	Vanessa Martin

NOT A PERMIT

FilmL.A., Inc.
6255 W Sunset Blvd, 12th Floor
Hollywood, CA 90028
t: (213)977-8600 - f: (213)977-8601
www.filmla.com

Summary Information

Location

Permit Number F00162935
Production Company HOP, SKIP AND JUMP PRODUCTIONS...
Insured Company HOP, SKIP AND JUMP PRODUCTIONS...
Production Title GOOD TROUBLE SEASON 3

Location Manager Mike Barry
Primary Phone Mobile - 310-621-3439
Secondary Phone Office - 661-294-2018

LOS ANGELES CITY POLICE DEPARTMENT — Melissa Hernandez

Parking
Base Camp Location Type : Other Location — 1151 S Hope St, Los Angeles, CA, 90015
Crew Parking Location Type : Other Location — 1201 South Figueroa Street, Los Angeles, CA, 90015

Posting "No Parking" signs E/S OLIVE ST. - OLYMPIC BLVD. - 11TH. ST.

Approximate Footage 601 - 900 **Log Number** 274395

Date(s) 3/9/2020 to 3/9/2020 **Time(s)** 09:00 to 16:00

Lane / Full Closure E/S OLIVE ST. - OLYMPIC BLVD. - 11TH. ST.
Approximate Footage 0 - 300

Date(s) 3/9/2020 to 3/9/2020 **Time(s)** 09:00 to 16:00

NOT A PERMIT

Film LA

APPOINTMENT OF FILM PERMITS UNLIMITED INC.
AS AUTHORIZED AGENT AND REPRESENTATIVE

I certify that I am a representative of Hop, Skip, and Jump Productions Inc. (Principal) and am authorized to enter into binding contractual agreements on Principal's behalf provided Principal has pre-approved such agreements. I further certify that I am authorized by Principal to appoint other representatives and agents for Principal and to give such representatives and agents authority to enter into and bind Principal to agreements relating to the issuance and compliance with location film (e.g. theatrical, television, commercial, and other motion picture filming) and still photographic permits, including the permits themselves and any riders to such permits. Acting on the behalf of Principal in my capacity as its authorized representative, I appoint FILM PERMITS UNLIMITED INC. and its employees and agents as Principal's authorized representatives and agents to apply for and receive location film (e.g. theatrical, television, commercial, and other motion picture filming) and still photographic permits on behalf of Principal through FilmLA for any city, county or other jurisdiction that FilmLA contracts with, in accordance with Principal's instructions, to negotiate, discuss, accept, modify, agree to bind the Principal to the terms and conditions of such permits (including any restrictions and/or community guidelines applicable to any such permit) and to execute such permits on behalf of Principal. Principal understands, acknowledges and agrees that it (and/or it's insurer) remains responsible and liable for any and all obligations imposed by or incidental to any permit or rider issued to Principal signed by an employee or agent of (including any coordinator, runner or messenger used by) FILM PERMITS UNLIMITED INC.. Principal further agrees to comply with the terms and conditions of any such permits and hereby appoints FILM PERMITS UNLIMITED INC. as an authorized representative to facilitate compliance with such terms and conditions following issuance of such permits and to enter into agreements for Principal with respect thereto. Any person, city, agency, entity or organization (including FilmLA and any city, county or other jurisdiction that FilmLA contracts with) may rely on this appointment and not need obtain any further authorization for any act described herein. An original or electronic copy of this appointment shall be sufficient and may be treated as an original for all purposes. The appointment may be revoked by Principal at any time in writing delivered to FilmLA, but in any case shall expire one (1) year from the date of execution set forth below.

I declare under penalty of perjury under the laws of the State of California that I am authorized to appoint FILM PERMITS UNLIMITED INC. as an agent for Principal and based on that authority I hereby appoint FILM PERMITS UNLIMITED INC. as Principal's agent as set forth herein.

DATED 03/03/2020 **BY** _____
REPRESENTATIVE'S SIGNATURE

Hop, Skip, and Jump Productions Inc.	25135 Anza Dr. Stage 5
NAME OF "PRINCIPAL" (PRODUCTION COMPANY)	PRINCIPAL'S STREET ADDRESS
Mike Barry	Santa Clarita, CA 91355
PRINT PRINCIPAL REPRESENTATIVE NAME	CITY, STATE, ZIP CODE
Location Manager	310-621-3439
REPRESENTATIVE TITLE (I.E. UPM, LOC. MGR.)	PRINCIPAL'S TELEPHONE NUMBER

NOT A PERMIT

Permit #F001629351

ROAD WORK AHEAD	RIGHT LANE CLOSED AHEAD	W1-6(L)	LANE CLOSED
W20-1	W20-5(R)		C30(CA)

SYMBOL LEGEND	
	= 28" TRAFFIC CONE / 36" DELINEATOR
	= TYPE I BARRICADE W/ SIGN
	= FLASHING ARROW BOARD
	= HIGH LEVEL WARNING DEVICE
S	= SIGNALIZED INTERSECTION
	= EXISTING DRIVEWAY
	= DIRECTION OF TRAFFIC

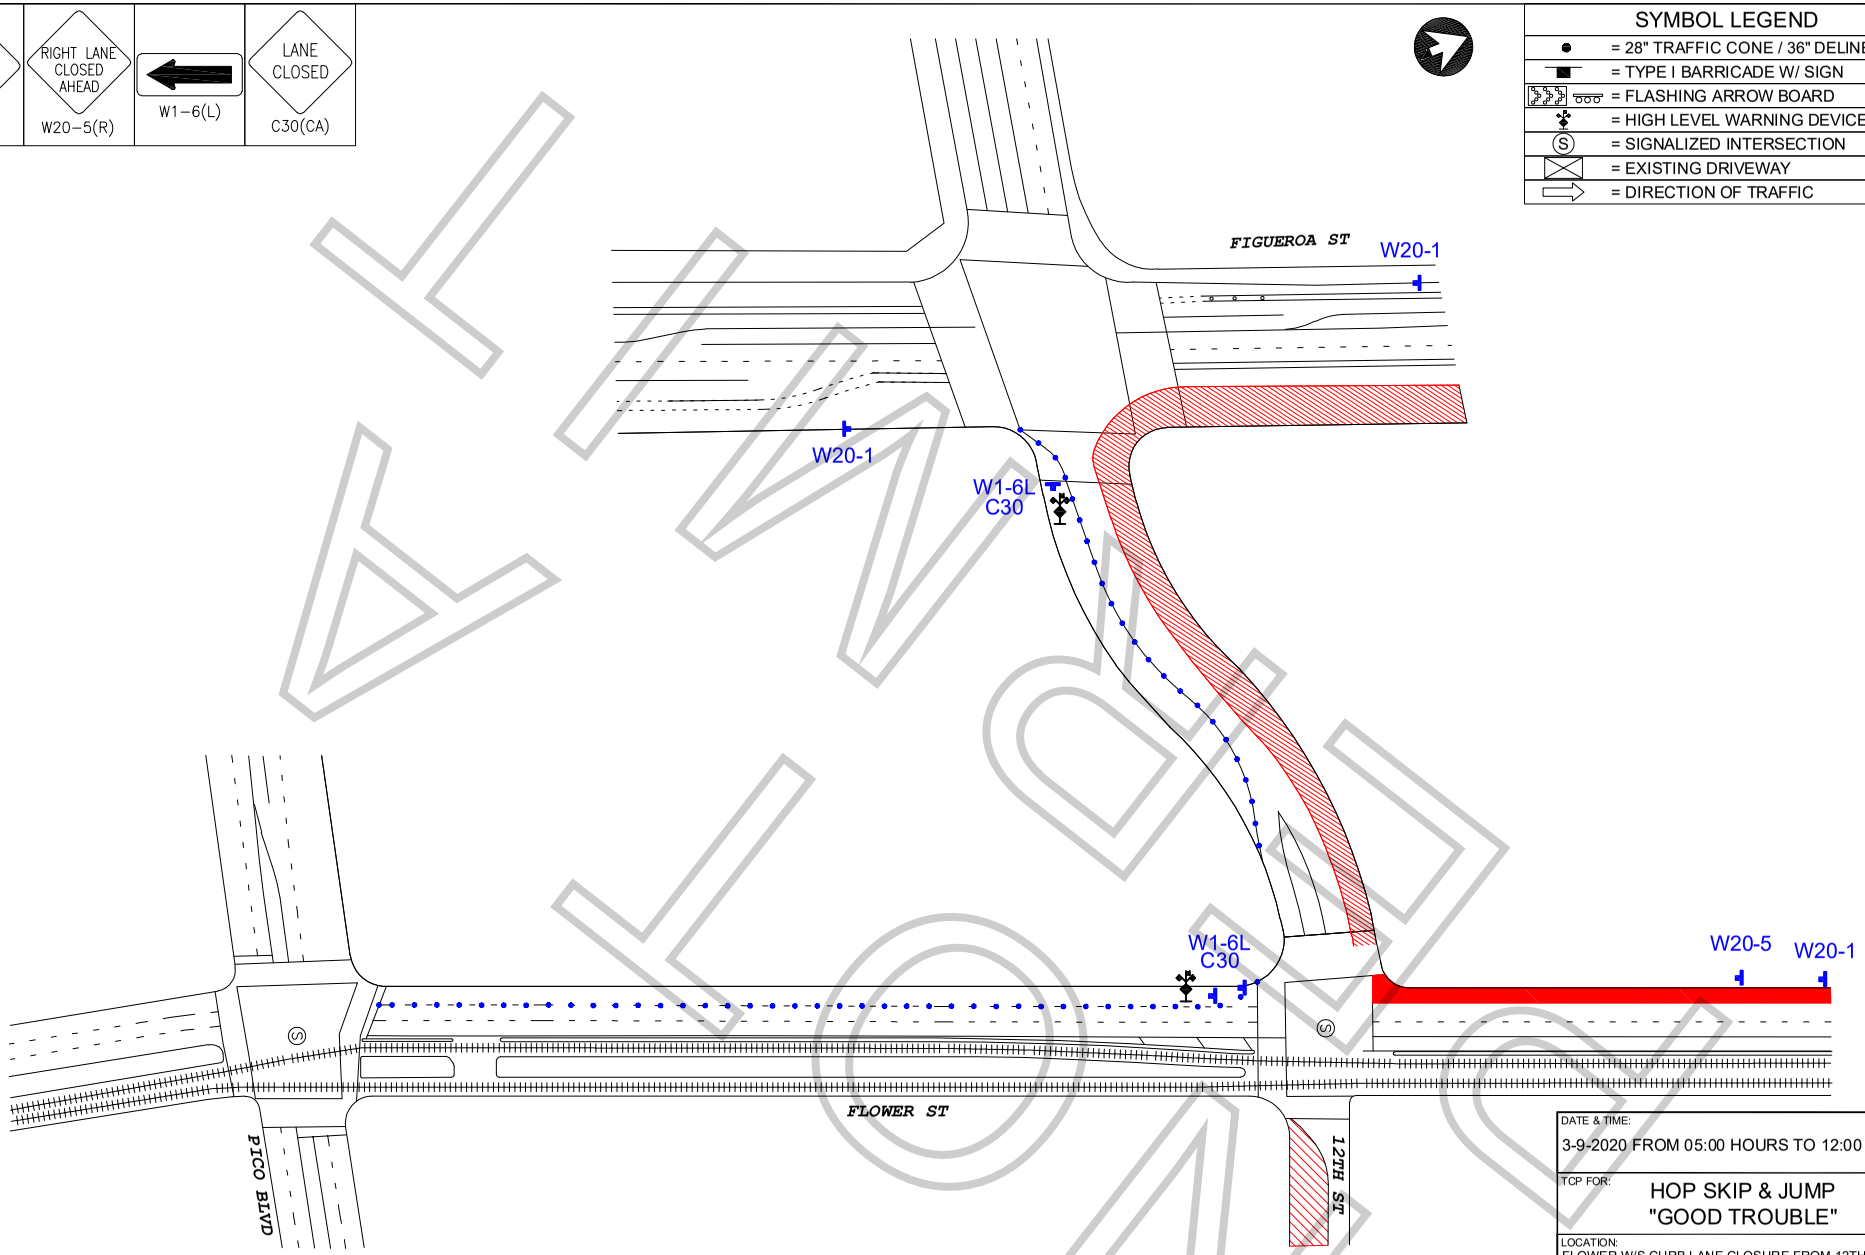

WORK ZONE TRAFFIC CONTROL PLAN GENERAL NOTES

1. ALL SIGNING, STRIPING, AND TRAFFIC CONTROL DEVICES SHALL SHALL BE IN ACCORDANCE WITH THE LASTEST EDITIONS OF THE CALIFORNIA MANUAL ON UNIFORM TRAFFIC CONTROL DEVICES (CAMUTCD), W.A.T.C.H. MANUAL, CALTRANS STANDARDS PLANS, CALTRANS STANDARD SPECIFICATIONS, AND/OR AS DIRECTED BY THE PERMIT ENGINEER.
2. THERE WILL BE NO INTERFERENCE WITH TRAFFIC SIGNALS OR CROSSWALKS.
3. CONES WILL BE 28" MINIMUM HEIGHT AND HAVE REFLECTORIZED SLEEVES FOR NIGHT WORK.
4. POLICE WILL DIRECT TRAFFIC IF NECESSARY.

ALL TRAFFIC CONTROL WILL BE INSTALLED TO MEET OR EXCEED THE MOST CURRENT CAMUTCD AND WATCH MINIMUM REQUIREMENTS

DATE & TIME:
3-9-2020 FROM 05:00 HOURS TO 12:00 HOURS

TCP FOR:
HOP SKIP & JUMP
"GOOD TROUBLE"

LOCATION:
FLOWER W/S CURB LANE CLOSURE FROM 12TH TO PICO
12TH ST S/S CURB LANE FROM FIGUEROA TO FLOWER
CITY OF LOS ANGELES, CA

TCP PREPARED BY:
JCL TRAFFIC SERVICES
500 S. GREENWOOD AVE
MONTEBELLO, CA 90640
Ph: (213) 622-9775
C31-CA Lic # 805357

CONTACT(S):
MIKE BARRY
PH #(310)621-3439

DATE	REVSIONS

DRAFTER: EDGAR J SOTO
SCALE: N.T.S.
FILM LA: NAOMI KAJIYAMA
SHEET: 1 OF 1

SPECIAL CONDITIONS FOR LOCATION FILMING IN DOWNTOWN LOS ANGELES
(Standard Filming Requirements continue to apply where not superseded below)

1. DEFINITION OF TERMS

a. Downtown Los Angeles, for the purposes of these conditions, shall be defined as the area North to South from the 101 Freeway to the 10 Freeway; East to West from the Los Angeles River to the 110 Freeway.

b. The Downtown Los Angeles Neighborhood Council boundaries (**DLANC boundaries**), for the purpose of these conditions, shall be defined as bordered on the North and East at the 101 Freeway from the 110 Freeway east to Los Angeles Street, south to 4th Street, east to Alameda Street, south to 7th Street, east to the Los Angeles River; on the South by the 10 Freeway from the 110 Freeway to the Los Angeles River; on the West by 110 Freeway from the 10 Freeway to the 101 Freeway. (This area is the same area as defined above as Downtown Los Angeles, but excludes the Little Tokyo and Arts District neighborhoods.)

c. Residential buildings shall be defined as any building with legal residential occupants (mixed-use, adaptive reuse, artist-in-residence (A.I.R.), SROs, residential hotels, condominiums and apartment buildings). DLANC will maintain an accurate and contemporary listing of all residential buildings showing a 100-foot radius from each building so as to identify any areas both inside and outside of that radius.

d. The Broadway Entertainment District (aka Broadway Theatre District), for the purposes of these Conditions, shall be defined north to south as Broadway from 3rd Street to Olympic Boulevard, and east to west from Frank Court to Lindley Place (aka St. Vincent Alley Court), or the equivalent mid-block point to either of these alleys where the alley is not present, including any theater loading facilities, defined as any public or private surface parking lot, parking garage, public street or curb area adjacent to, or utilized by, a theater. If, in the future, the City adopts an ordinance with regulations governing filming in this area, such regulations shall supersede these Filming Conditions.

e. The Old Bank District residential overlay, for the purposes of these Conditions, shall be defined as the area bound by South Spring St., West 5th St., West 4th St., and Werdin Pl.

2. FILMING STANDARD HOURS AND DAYS

a. Filming activity, or any production-related activity including but not limited to activities such as base camps, catering, generators, etc., within the **DLANC boundaries** is restricted to the hours of 6:00 a.m. to 11:00 p.m. within a 100-foot radius of any residential building. Filming activity in the **Broadway Entertainment District** is restricted to the hours of 6:00 a.m. to Midnight within a 50-foot radius of any residential building. **Old Bank District** is restricted to the hours of 7:00 a.m. to 10:00 p.m. within a 100-foot radius of any residential building**.** No extension of the standard filming hours for

NOT A PERMIT

filming or any disruptive production-related activity shall be allowed until a signature survey has been properly submitted. Proof of signature surveys shall be made available to DLANC upon request.

b. No film permits may be issued along Main and Spring Streets from 2nd to 9th Streets, or on any block of 2nd through 9th Streets between Los Angeles and Spring during the Downtown Art Walk, currently held on the second Thursday of each month. Filming inside of private buildings or entirely on private property during this time is permitted so long as there are no external impacts.

c. No filming may be conducted in close proximity to major public events anywhere in Downtown Los Angeles as permitted by the LAPD, or identified with 30 days notice to the City's Designated Film Permit Contractor by DLANC. Film permits may be considered in light of major public events on a case-by-case basis so long as their issuance will not cause further disruption to Downtown businesses and residents during such events.

3. RESIDENTIAL AND MERCHANT PROTECTIONS IN THE DLANC BOUNDARIES

a. A film permit may include no more than 300 feet of curb lane per city block for the parking of film production vehicles, crew or equipment. Requests for additional amounts of curb lane shall require a signature survey. The **Broadway Entertainment District** is exempt from this restriction.

b. Production personnel (and equipment utilized by the production company) shall not block the sidewalk area in front of an open commercial business or a residential building, including residential patios, windows, doorways, or entryways, unless the production company has secured the permission of the merchant and/or property owner. Where the commercial business is one that is primarily open in the evening and nighttime hours, the production company, their cast and crew may not block the access to and signage of such establishment (as seen from the street), without permission of the merchant and/or property owner during the hours of operation of the business.

c. Customers, employees, residents, and guests of affected properties shall be allowed free ingress/egress to all buildings, merchants, and parking facilities. Arrangements shall be made to ensure access to deliveries, trash pickup, residential move-in/move-out, and vendor access to the properties/merchants during productions.

d. All commercial businesses must prominently post hours of operation and contact phone numbers, and residential buildings must have a designated contact person authorized to give permission. Special events held by commercial businesses, outside of normal business hours, must also be posted in advance, and production companies must provide full access and visibility during such events.

NOT A PERMIT

4. NOISE, FUMES, AND LIGHTING WITHIN THE DLANC BOUNDARIES

a. Generators, portable toilets or toilet vehicles, and outdoor food preparation using charcoal or gas grills must be a minimum of 50 feet (horizontally) from any residential window or entrance. If it is physically impossible for a generator to be a minimum of 50 feet from residential windows or entrances, the generator shall be placed as far away as possible and vented away from residential windows and entrances. However, under no circumstances shall a generator be placed directly underneath a residential window.

b. Film productions must focus lighting on the filming area only and make every effort to shield the lighting from adjacent properties, pedestrians, and patrons of commercial businesses at all times. Exceptional lighting (e.g., Musco and Bebee lighting) outside of regular filming hours shall not be allowed without a signature survey of the affected merchants and/or property owners. **Signature survey shall be required for Exceptional lighting within the Old Bank District between the hours of 6:00 p.m. and 6:00 a.m.** Under no circumstances shall lighting be directed onto oncoming traffic.

c. Film production companies are required to completely remove all trash, food, and cardboard boxes, etc. from the general vicinity at the end of each filming day. Film production companies will be held responsible for the actions of catering companies they employ to provide food for the cast and crew.

5. SPECIAL REQUESTS AND EXCEPTIONS REVIEW AND NOTIFICATION WITHIN THE DLANC BOUNDARIES

a. Helicopters shall not be granted permits for landing at non-certified helipads before and after approved filming hours. All aerial filming productions must provide upon request a copy of an approved FAA Form 7711-2, or other official waiver, along with a copy of the briefing on the flight operations for all participating persons or property.

b. No film permit shall be construed as a waiver of 14 CFR § 91.119, 14 CFR § 91.515(a) or 14 CFR § 91.303(e), dictating federal flight altitude regulations, for purposes of non-participating persons or property (see attachment).

c. Notification beyond the standard 500-foot radius will be made to affected residents and merchants for high impact activity that is likely to cause interference with adjacent properties of people such as car chases, simulated gun fire, explosions, screams for help and other loud noises, helicopter activity, road closures or other such exceptional activities that might cause a police response to the filming location. High impact filming activity must be preceded by notifications at least two days in advance. The City's Designated Film Permit Contractor or the production company shall consult a designated DLANC representative when an applicant requests a permit for high impact filming activity with less than two days notice.

d. Due to the location of building air intake systems on Lower Grand Avenue, no special effects, including smoke, steam or fog, may occur in that area without first obtaining

NOT A PERMIT

clearance from the appropriate building contacts and maintenance engineers. Contact must be made at least 48 hours prior to the proposed effect(s).

6. FILMING-RELATED CONGESTION WITHIN THE DLANC BOUNDARIES

a. The City's Designated Film Permit Contractor will ensure that the impact from filming at recurrently used locations is minimized to the affected residents and businesses.

b. In rush hour restricted lanes, as designated by LADOT, no Intermittent Traffic Control (ITC) shall be permitted during Rush Hours (7:00 a.m. – 9:00 a.m. and 4:00 p.m. – 7:00 p.m., Monday through Friday). No simultaneous closures or ITC of both the Second and Third Street Tunnels will be permitted.

c. Production companies shall request the posting of "no parking" signs, lane or street closures with LADOT for the day(s) that they are "on site" only. When closures are not necessary for the day(s) requested, production companies shall report the changes to the City's Designated Film Permit Contractor, who shall notify LADOT, who must revise and/or remove parking signs, as necessary.

d. Production companies must provide adequate detour and directional signage when street closures are in place, conforming to current LADOT standards and practices. Detour routes must accommodate large, semi and tractor trailer trucks and public transit vehicles.

7. ENFORCEMENT OF CONDITIONS

a. In accordance with the terms of their work permit issued from LAPD, off-duty or retired police officers must, upon reporting to a work site, review and ensure compliance with conditions outlined on the filming permit. Officers shall ensure compliance with arrival and departure time, and shall not allow any activity or conduct that is in violation of local or state law, nor allow any filming condition that is not authorized by the permit. Variations from the requirements of the permit are not allowed unless approved by an authorized representative of the City's Designated Film Permit Contractor.

NOT A PERMIT

Permit #F001629351

ROAD WORK AHEAD	RIGHT LANE CLOSED AHEAD		LANE CLOSED
W20-1	W20-5(R)	W1-6(L)	C30(CA)

SYMBOL LEGEND
= 28" TRAFFIC CONE / 36" DELINEATOI
= TYPE I BARRICADE W/ SIGN
= FLASHING ARROW BOARD
= HIGH LEVEL WARNING DEVICE
= SIGNALIZED INTERSECTION
= EXISTING DRIVEWAY
= DIRECTION OF TRAFFIC

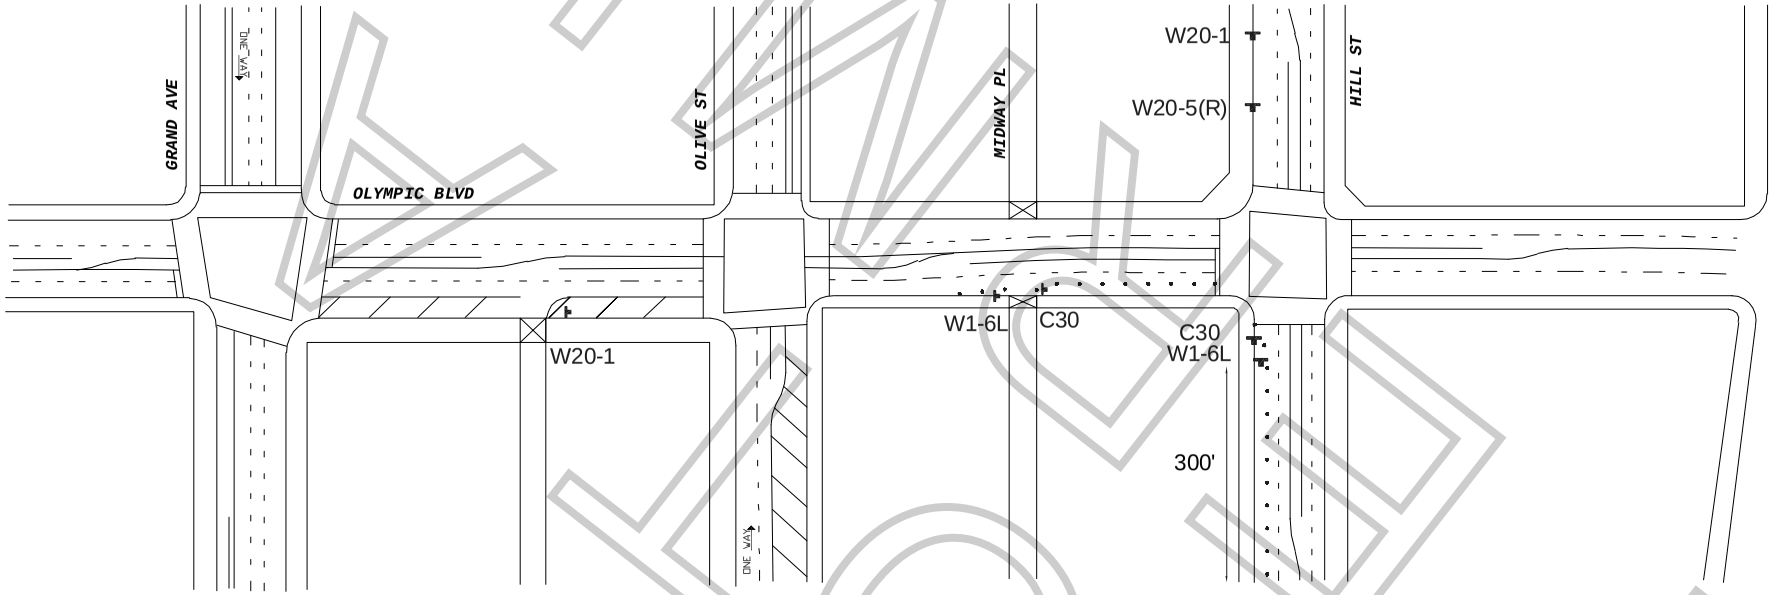

WORK ZONE TRAFFIC CONTROL PLAN GENERAL NOTES

1. ALL SIGNING, STRIPING, AND TRAFFIC CONTROL DEVICES SHALL SHALL BE IN ACCORDANCE WITH THE LASTEST EDITIONS OF THE CALIFORNIA MANUAL ON UNIFORM TRAFFIC CONTROL DEVICES (CAMUTCD), W.A.T.C.H. MANUAL, CALTRANS STANDARDS PLANS, CALTRANS STANDARD SPECIFICATIONS, AND/OR AS DIRECTED BY THE PERMIT ENGINEER.
2. THERE WILL BE NO INTERFERENCE WITH TRAFFIC SIGNALS OR CROSSWALKS.
3. CONES WILL BE 28" MINIMUM HEIGHT AND HAVE REFLECTORIZED SLEEVES FOR NIGHT WORK.
4. POLICE WILL DIRECT TRAFFIC IF NECESSARY.

ALL TRAFFIC CONTROL WILL BE INSTALLED TO MEET OR EXCEED THE MOST CURRENT CAMUTCD AND WATCH MINIMUM REQUIREMENTS

DATE & TIME: 3-9-2020
FROM 07:00 HOURS TO 17:00 HOUR

TCP FOR: HOP SKIP & JUMP
"GOOD TROUBLE"

LOCATION: S/S CURB LANE - OLYMPIC ST.
FROM MIDWAY PL TO HILL ST.
W/S CURB LANE - HILL ST.
FROM OLYMPIC SOUTH 300 FT.
CITY OF LOS ANGELES, CA

TCP PREPARED BY:
JCL TRAFFIC SERVICES
500 S. GREENWOOD AVE
MONTEBELLO, CA 90640
Ph: (213) 622-9775
C31-CA Lic.# 805357

CONTACT(S):
MIKE BARRY
PH#(310)621-3439
DENISE WHEELER
OFFICE# 818.347.99

DATE	REVSIONS

DRAFTER: EDGAR J SOTO
SCALE: N.T.S.
FILM LA: NAOMI KAJIYAMA
SHEET: 1 OF 1

KINGDOM

Permit #F001629351

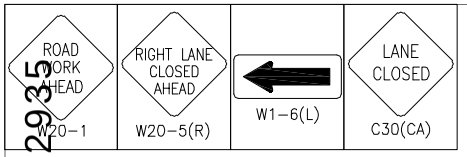

SYMBOL LEGEND
= 28" TRAFFIC CONE / 36" DELINEATOI
= TYPE I BARRICADE W/ SIGN
= FLASHING ARROW BOARD
= HIGH LEVEL WARNING DEVICE
= SIGNALIZED INTERSECTION
= EXISTING DRIVEWAY
= DIRECTION OF TRAFFIC

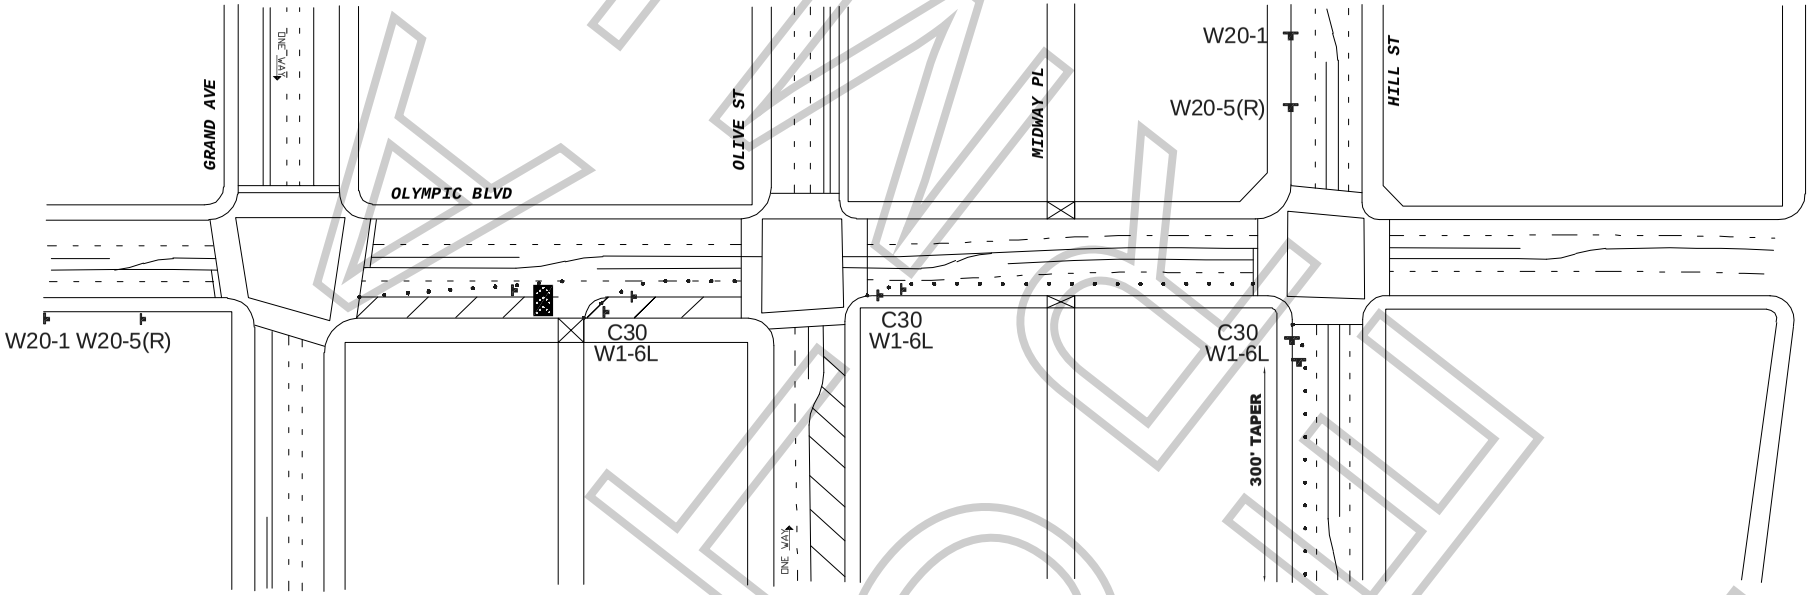

WORK ZONE TRAFFIC CONTROL PLAN GENERAL NOTES

1. ALL SIGNING, STRIPING, AND TRAFFIC CONTROL DEVICES SHALL SHALL BE IN ACCORDANCE WITH THE LASTEST EDITIONS OF THE CALIFORNIA MANUAL ON UNIFORM TRAFFIC CONTROL DEVICES (CAMUTCD), W.A.T.C.H. MANUAL, CALTRANS STANDARDS PLANS, CALTRANS STANDARD SPECIFICATIONS, AND/OR AS DIRECTED BY THE PERMIT ENGINEER.
2. THERE WILL BE NO INTERFERENCE WITH TRAFFIC SIGNALS OR CROSSWALKS.
3. CONES WILL BE 28" MINIMUM HEIGHT AND HAVE REFLECTORIZED SLEEVES FOR NIGHT WORK.
4. POLICE WILL DIRECT TRAFFIC IF NECESSARY.

ALL TRAFFIC CONTROL WILL BE INSTALLED TO MEET OR EXCEED THE MOST CURRENT CAMUTCD AND WATCH MINIMUM REQUIREMENTS

DATE & TIME:
3-9-2020 FROM 09:00 HOURS TO 15:00 HOUF

TCP FOR:
HOP SKIP & JUMP
"GOOD TROUBLE"

LOCATION:
HILL W/S CURB LANE CLOSURE FROM OLYMPIC SOUTH 300 FE
OLYMPIC ST S/S CURB LANE FROM OLIVE ST TO HILL
CITY OF LOS ANGELES, CA

TCP PREPARED BY:
JCL TRAFFIC SERVICES
500 S. GREENWOOD AVE
MONTEBELLO, CA 90640
Ph: (213) 622-9775
C31-CA Lic.# 805357

CONTACT(S):
MIKE BARRY
PH#(310)621-3439

DATE	REVSIONS

DRAFTER: EDGAR J SOTO
SCALE: N.T.S.
FILM LA: NAOMI KAJIYAMA
SHEET: 1 OF 1

KINGDOM

Permit #F001629 35

ROAD WORK AHEAD	BIKE LANE CLOSED AHEAD	SHARE THE ROAD	LANE CLOSED	BIKE LANE CLOSED
W20-1	W20-5(BIKE)	W11-1/W16-1	C30(CA)	SC11(CA)(MOD)

SYMBOL LEGEND	
●	= 28" TRAFFIC CONE / 36" DELINEATOR
■	= TYPE I BARRICADE W/ SIGN
	= FLASHING ARROW BOARD
	= HIGH LEVEL WARNING DEVICE
Ⓢ	= SIGNALIZED INTERSECTION
	= EXISTING DRIVEWAY
	= DIRECTION OF TRAFFIC

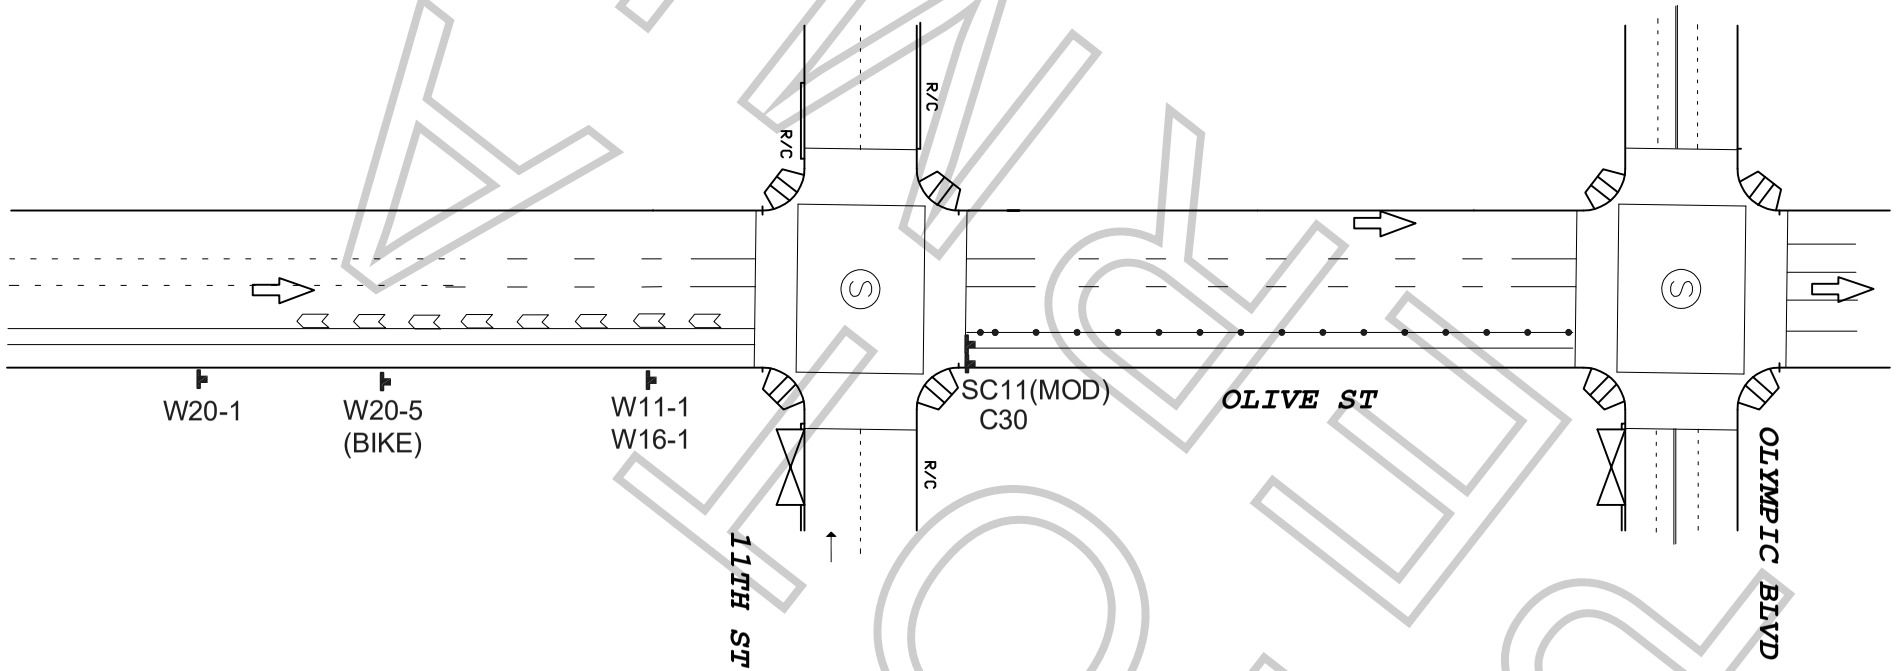

WORK ZONE TRAFFIC CONTROL PLAN GENERAL NOTES

1. ALL SIGNING, STRIPING, AND TRAFFIC CONTROL DEVICES SHALL SHALL BE IN ACCORDANCE WITH THE LASTEST EDITIONS OF THE CALIFORNIA MANUAL ON UNIFORM TRAFFIC CONTROL DEVICES (CAMUTCD), W.A.T.C.H. MANUAL, CALTRANS STANDARDS PLANS, CALTRANS STANDARD SPECIFICATIONS, AND/OR AS DIRECTED BY THE PERMIT ENGINEER.
2. THERE WILL BE NO INTERFERENCE WITH TRAFFIC SIGNALS OR CROSSWALKS.
3. CONES WILL BE 28" MINIMUM HEIGHT AND HAVE REFLECTORIZED SLEEVES FOR NIGHT WORK.
4. POLICE WILL DIRECT TRAFFIC IF NECESSARY.

ALL TRAFFIC CONTROL WILL BE INSTALLED TO MEET OR EXCEED THE MOST CURRENT CAMUTCD AND WATCH MINIMUM REQUIREMENTS

DATE & TIME:
3-9-2020 FROM 09:00 HOURS TO 16:00 HOURS

TCP FOR:
HOP SKIP & JUMP
"GOOD TROUBLE"

LOCATION:
EAST SIDE CURB LANE ON OLIVE BETWEEN 11TH AND OLYMPIC
CITY OF LOS ANGELES, CA

TCP PREPARED BY:
JCL TRAFFIC SERVICES
500 S. GREENWOOD AVE
MONTEBELLO, CA 90640
Ph: (213) 622-9775
C31-CA Lic # 805357

CONTACT(S):
MIKE BARRY
PH #(310)621-3439

DATE	REVSIONS

DRAFTER: EDGAR J SOTO
SCALE: N.T.S.
FILM LA: NAOMI KAJIYAMA
SHEET: 1 OF 1

ATWORK ZONE